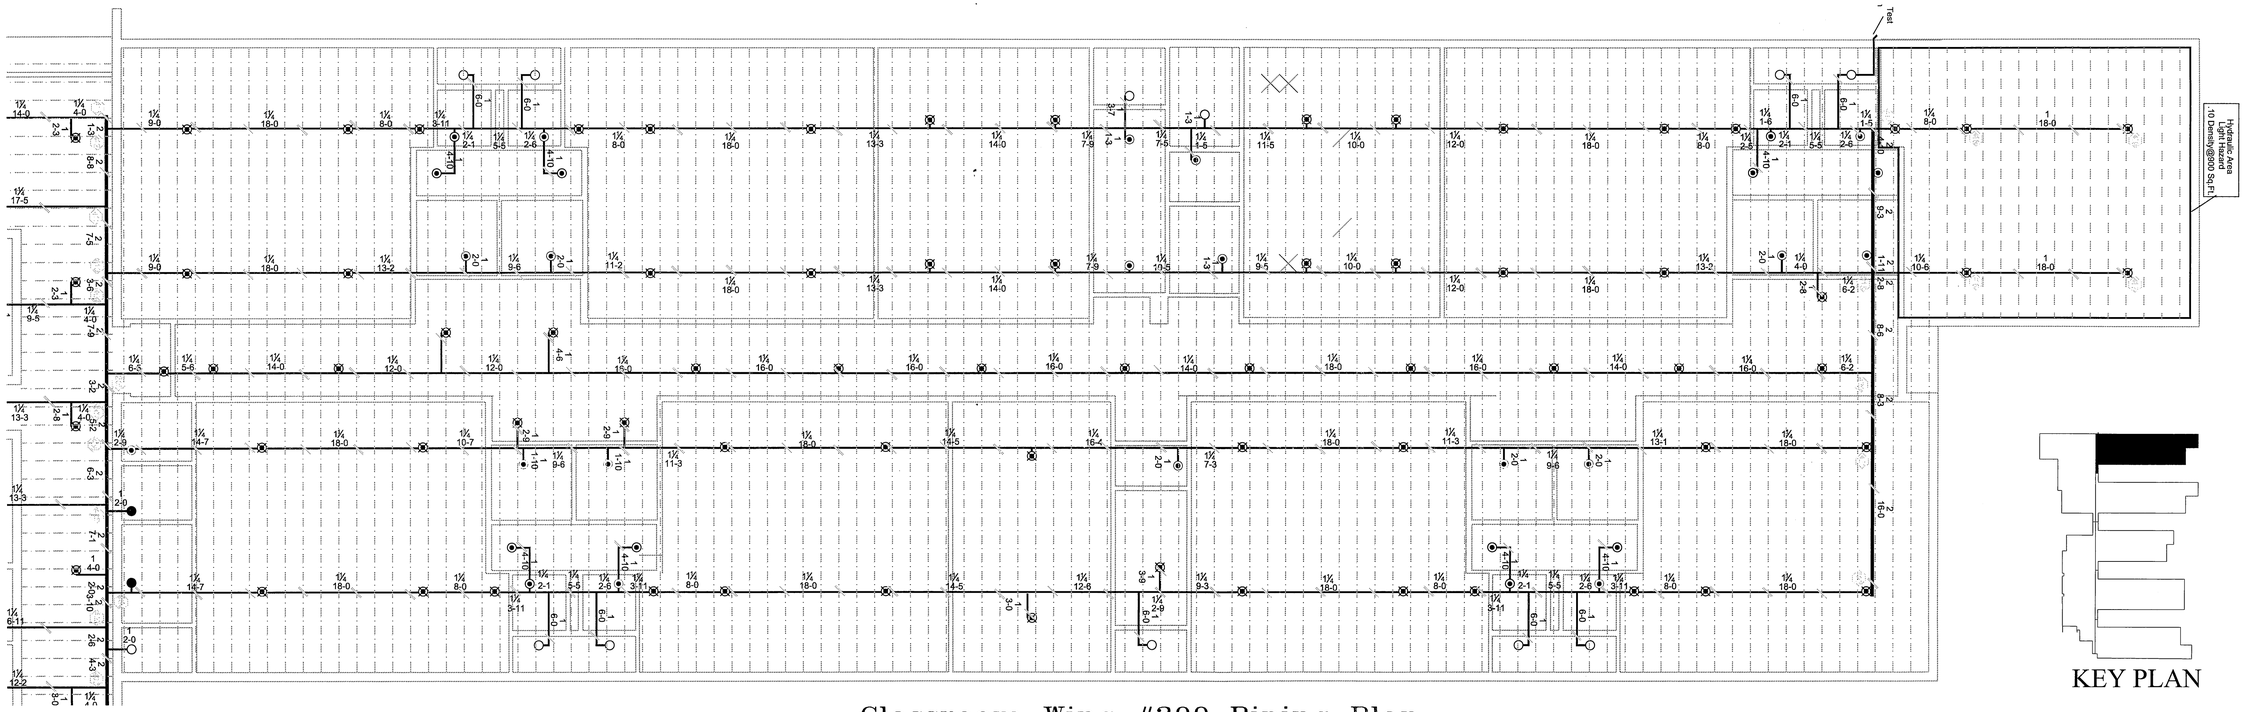

Classroom Wing #300 Piping Plan

Scale: 1/8"=1'-0"

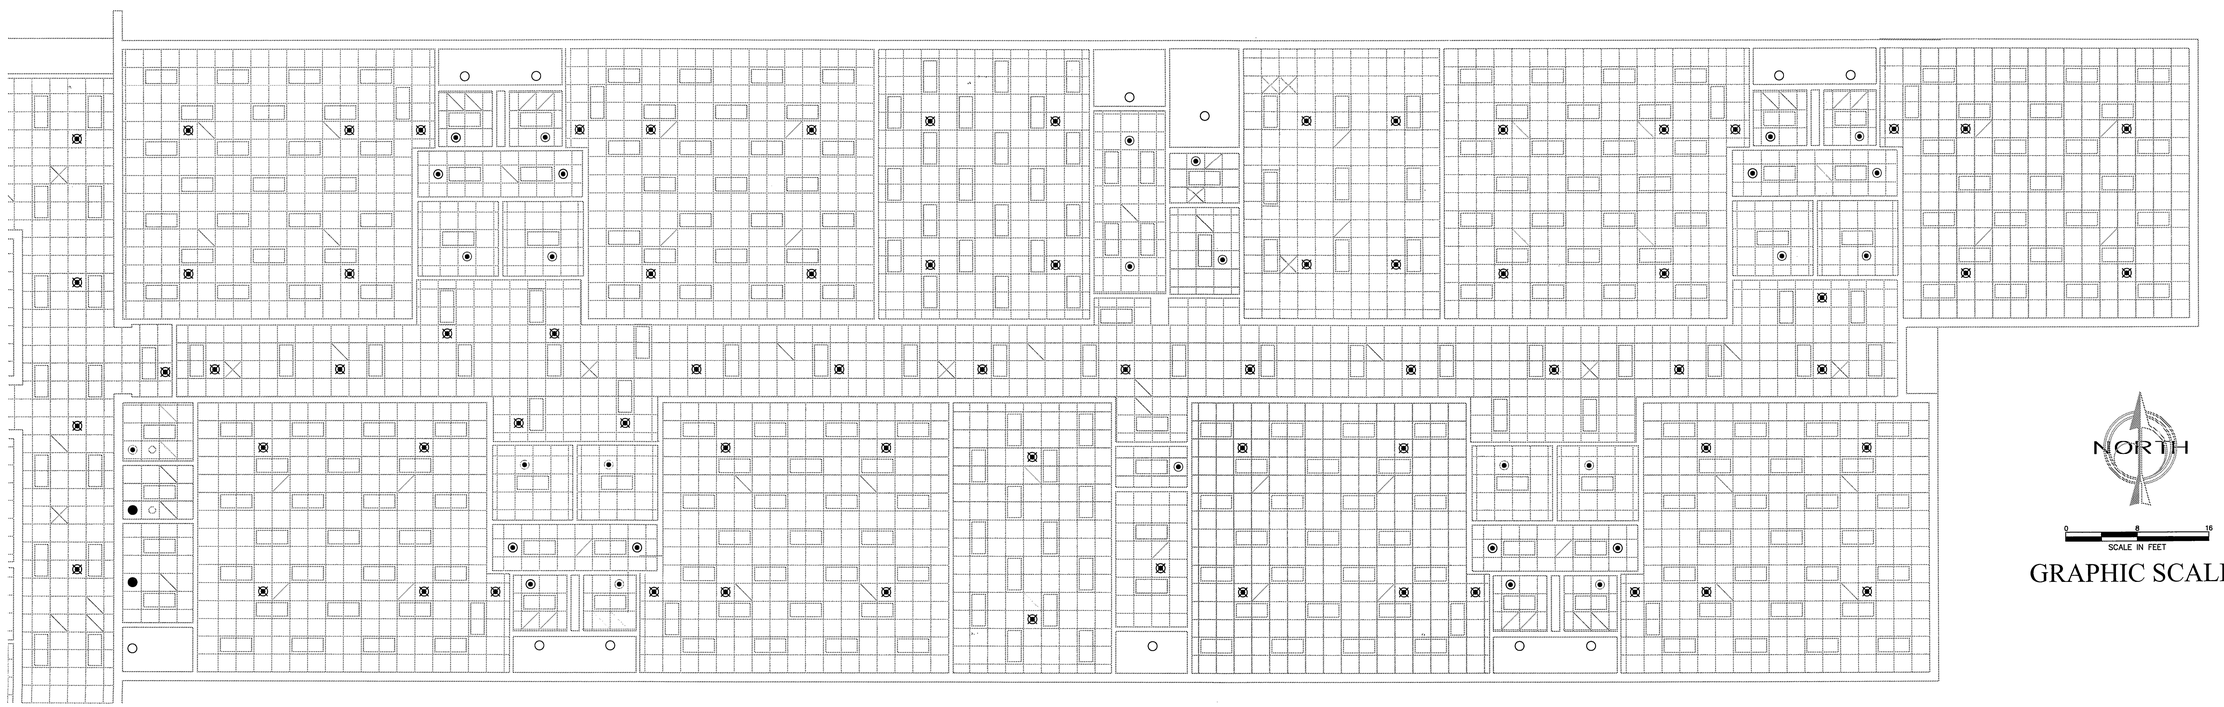

Classroom Wing #300 Reflected Ceiling Plan

Scale: 1/8"=1'-0"

KEY PLAN

GRAPHIC SCALE

REVISIONS

P.O. Box 7646
Pensacola, FL 32534
(850-206-3269
Fax (850)958-0206

BAYSIDE Fire Protection, LLC

SEAL:

West Navarre Intermediate School

1970 Cotton Bay Lane
Navarre, Florida 32566

SHEET TITLE:

Classroom Wing #300 Piping Plan

DRAWN BY: MAT
CHECKED BY: SJN
APPROVED BY:
PROJECT NO: 11-018
DATE: 2-24-11

SHEET

FP4